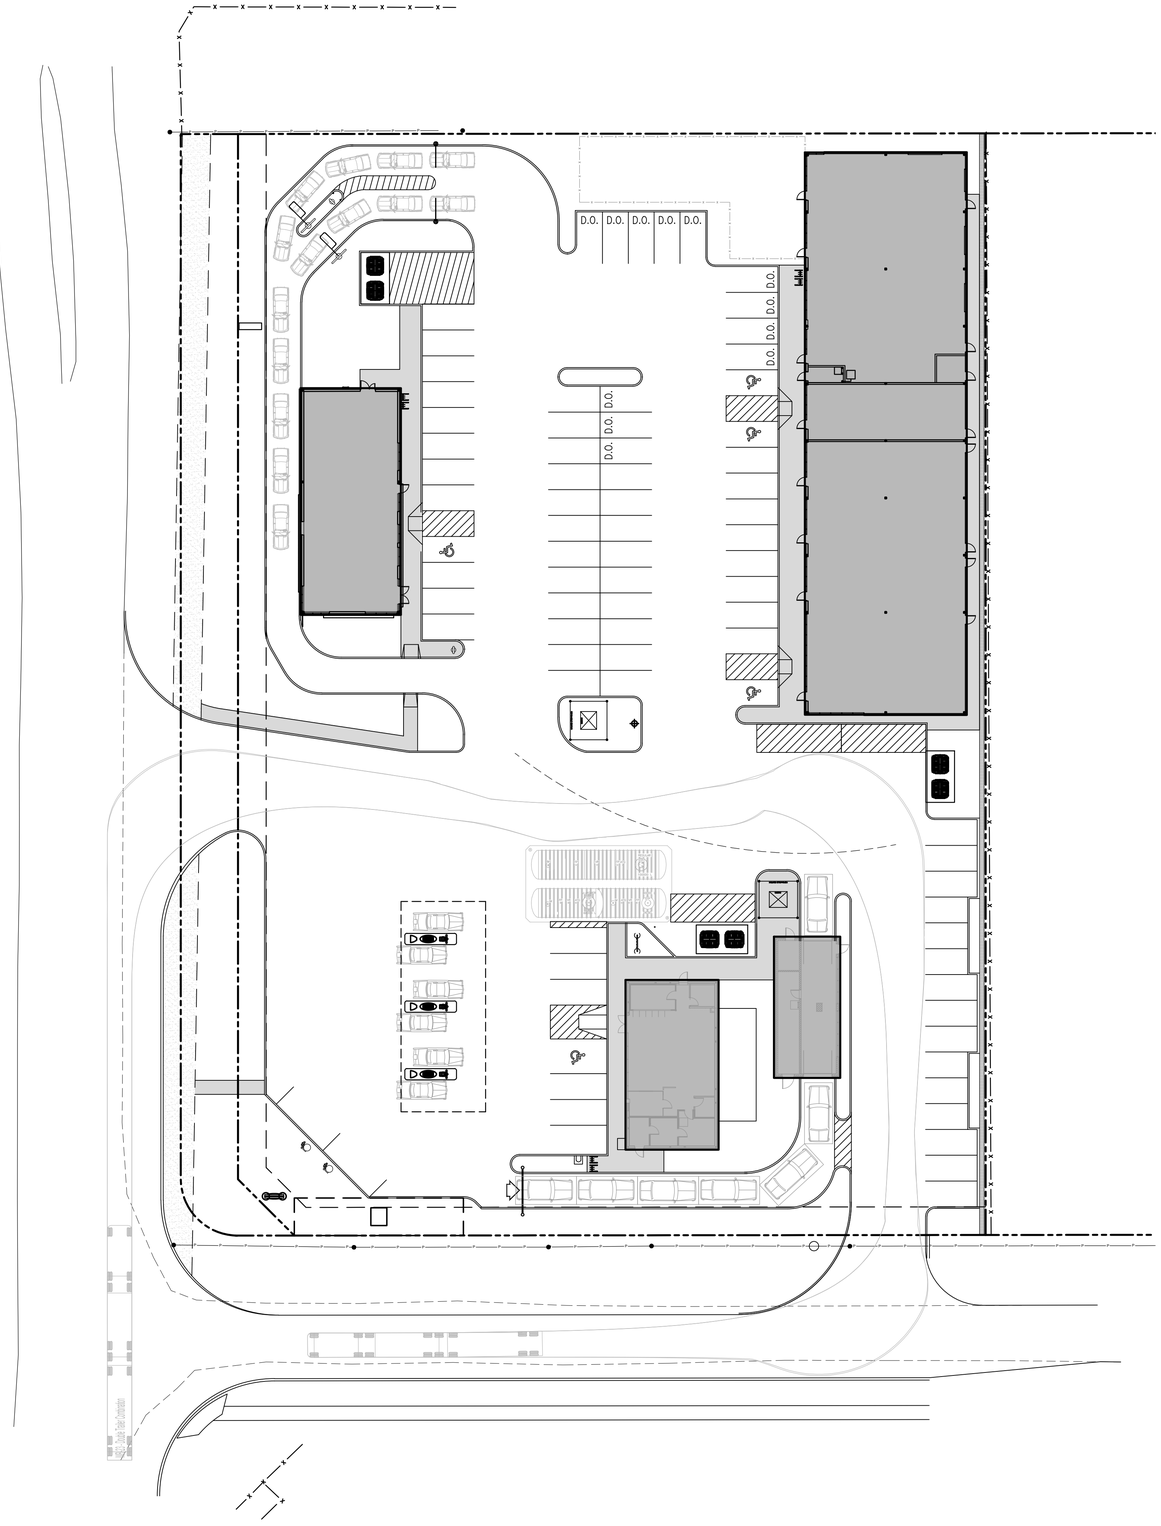

1 A101 SITE PLAN
SCALE: 1 : 300

HODGSON
SCHILF
EVANS
ARCHITECTS INC.
Suite 200-12420 104 Avenue, Edmonton AB T5N 3Z9
TEL: 780.482.1157
FAX: 780.482.1175
hsea.ca

REV	YY-MM-DD	REVISION / DRAWING ISSUE	DRAWN	REVIEW

CONSULTANT

PERMIT STAMP

SEAL

THIS DRAWING, AS AN INSTRUMENT OF SERVICE IS THE PROPERTY OF HODGSON SCHILF EVANS ARCHITECTS INC., THE COPYRIGHT IN THE SAME BEING RESERVED TO THEM. NO REPRODUCTION IS ALLOWED WITHOUT THE PERMISSION OF HODGSON SCHILF EVANS ARCHITECTS INC. AND WHEN MADE MUST BEAR ITS NAME. THIS DRAWING IS NOT TO BE SCALED. THE CONTRACTOR IS TO VERIFY DIMENSIONS AND DATA NOTED HEREIN WITH THE CONDITIONS ON SITE AND IS RESPONSIBLE FOR REPORTING ANY DISCREPANCY TO HODGSON SCHILF EVANS ARCHITECTS INC. FOR ADJUSTMENT.

PROJECT

SECORD COMMERCIAL
SITE DEVELOPMENT

9805 WINTERBURN ROAD, EDMONTON, AB

DRAWING TITLE

SITE PLAN

PROJECT NO.	ISSUED DATE
15106	SEPT 5, 2019
	SCALE 1 : 300

DRAWING NO. A101

REVISION

PLOT DATE: Sep 10, 2019

24x36-DWG Path: P:\15000\15106 - Lewis Farms Commercial - Avatex\01-0 Design & Drawings\01-5 Working Drawings\SITE\15106-A101-SITE.dwg